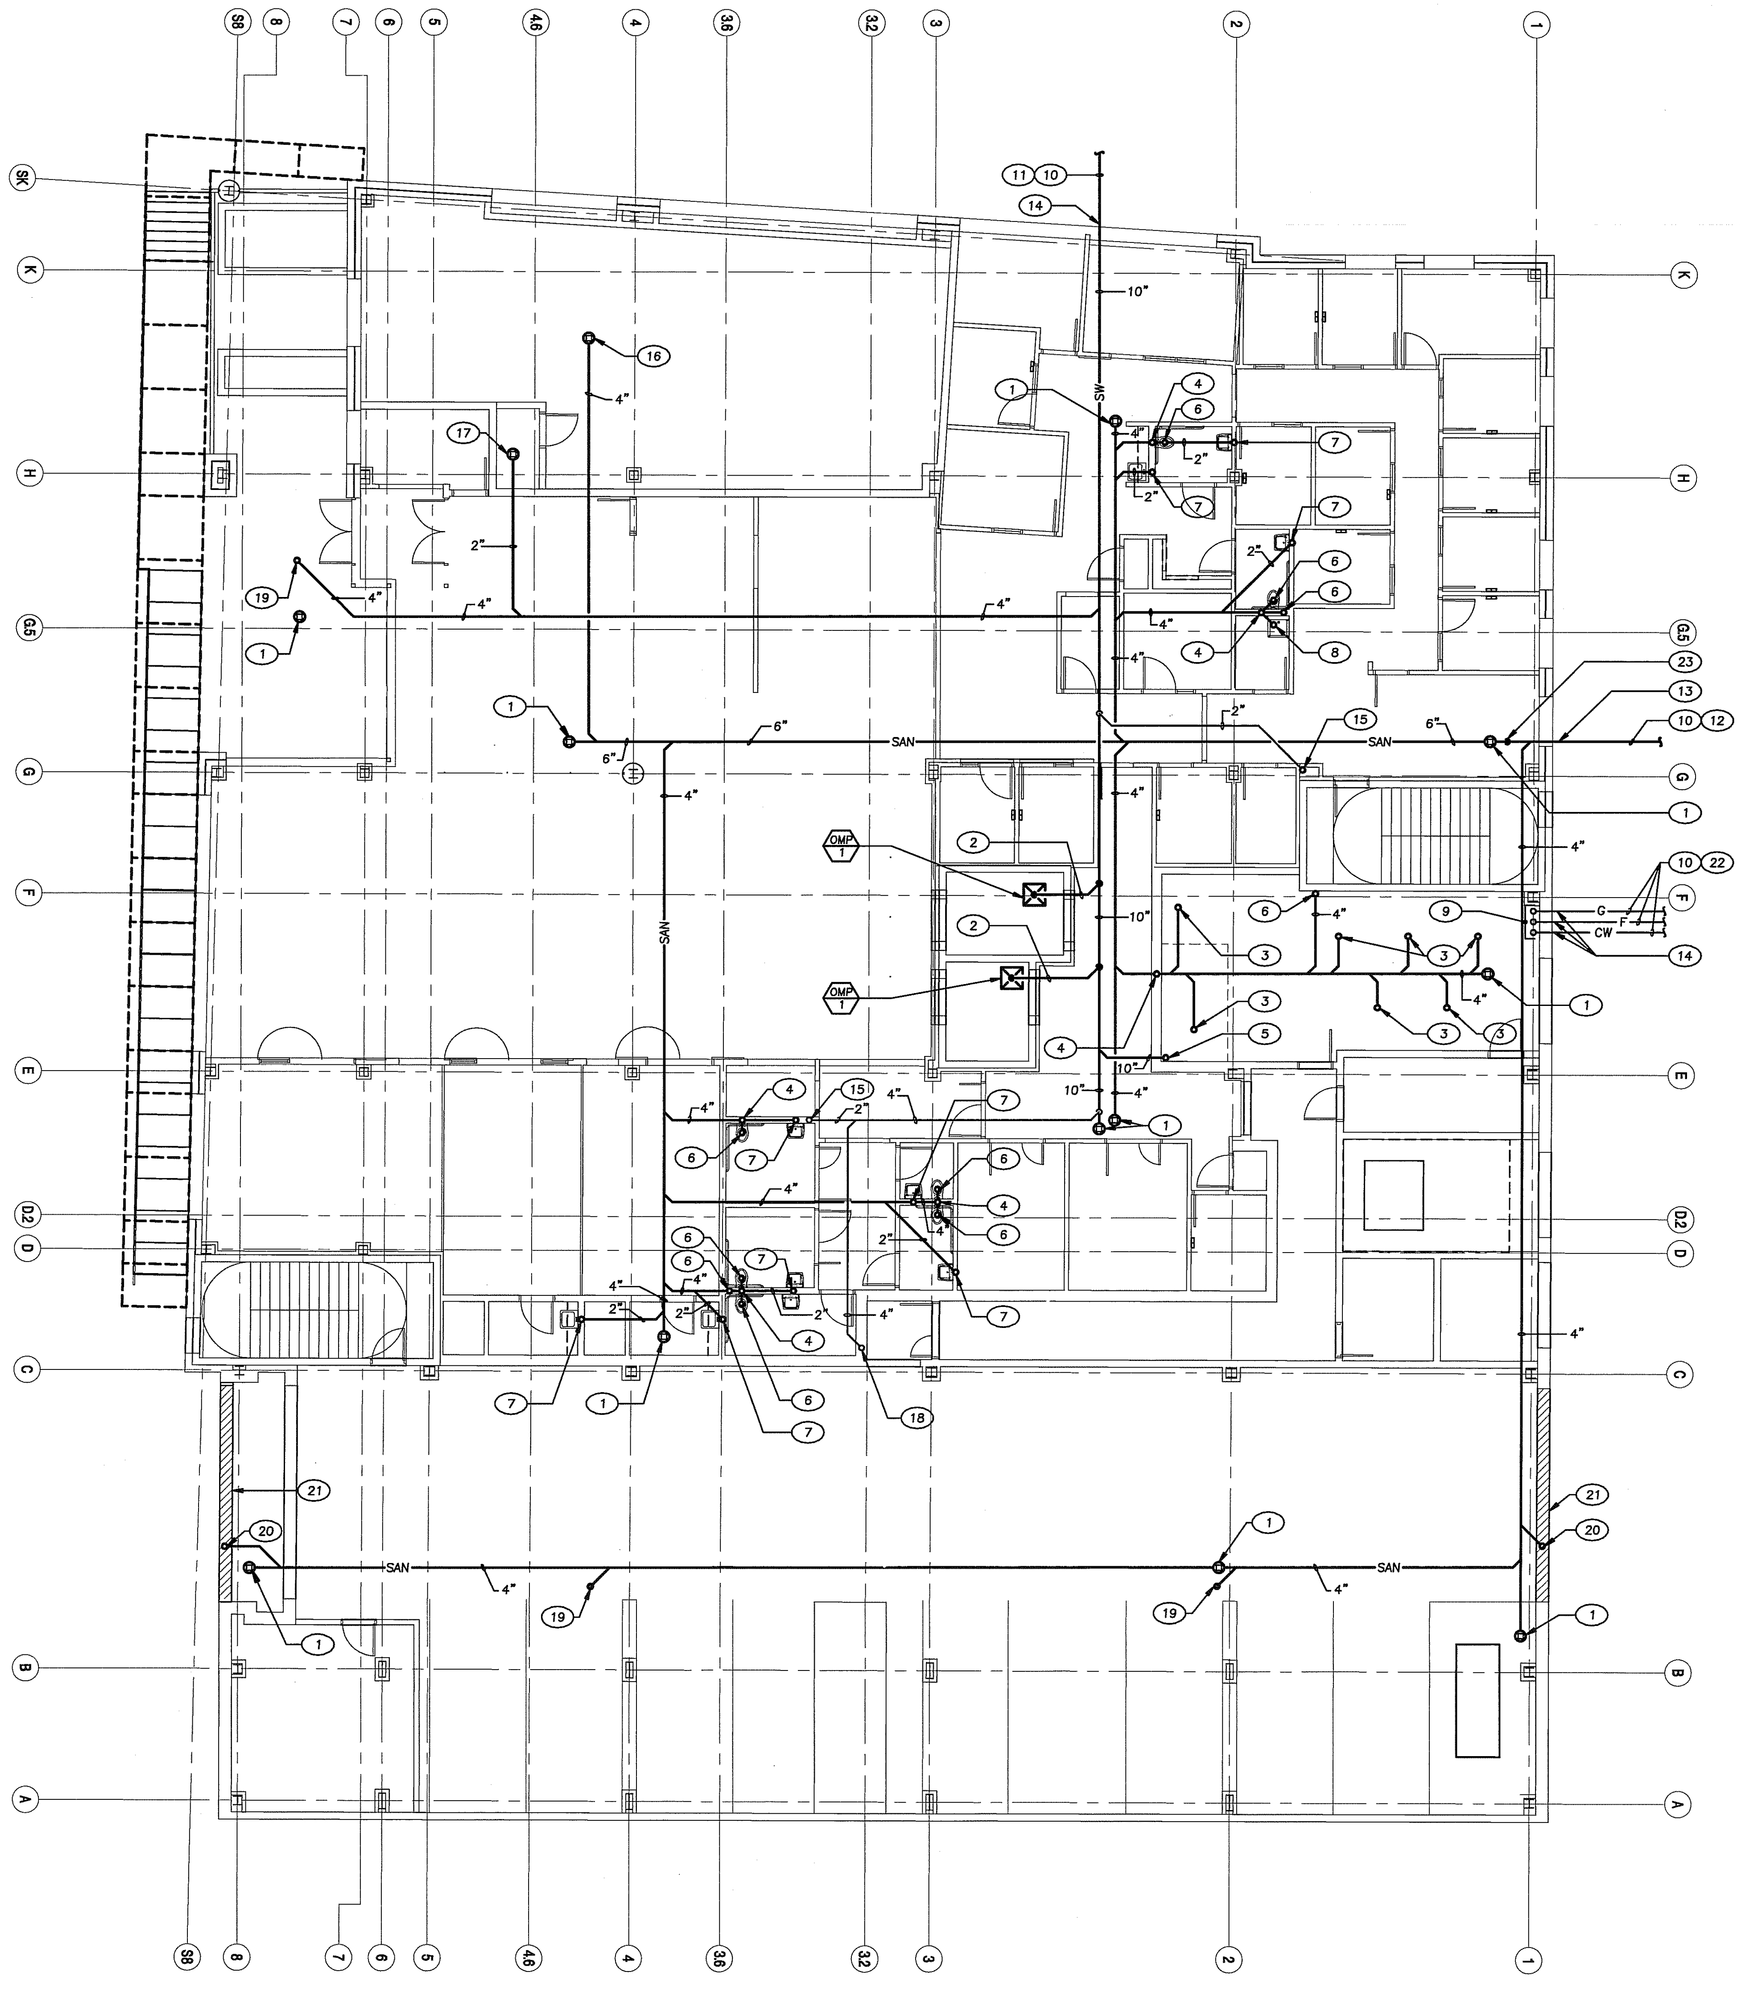


## PLAN NOTES:

1. UP TO FLOOR CLEAN OUT.
2. 2" PUMPED CONDENSATE DRAIN.
3. 4" FLOOR DRAIN WITH ⅜" TRAP PRIMING LINE.
4. 3" VENT UP.
5. 10" STORM WATER UP.
6. 4" SANITARY UP.
7. 2" SANITARY UP.
8. 3" SANITARY UP.
9. 4" GAS, 6" FIRE AND 3" DOMESTIC WATER INCOMING SERVICE UP.
10. PIPING BELOW GRADE. REFER TO SITE PLAN FOR CONTINUATION.
11. 10" STORM WATER.
12. 6" SANITARY.
13. INV. ELEV. 4'-0" MINIMUM BELOW GRADE.
14. INV. ELEV. 3'-0" MINIMUM BELOW GRADE.
15. 2" CONDENSATE DRAIN UP.
16. CAP 4" SANITARY ROUGH-IN FOR FUTURE CONNECTION.
17. CAP 2" CONDENSATE DRAIN ROUGH-IN FOR FUTURE CONNECTION.
18. 4" STORM WATER UP.
19. 4" F.DR. WITH DEEP SEAL TRAP.
20. 4" SANITARY UP TO TRENCH DRAIN.
21. TRENCH DRAIN 20'-0"L x 6"WIDE.
22. 4" GAS, 6" FIRE AND 3" CW.
23. 6" SANITARY SLOPE DOWN.

## UNDERFLOOR PIPING PLAN - PLUMBING

SCALE: 1/8" = 1'-0"  0 2' 4' 8' 16'

Received
JUN 17 2008
Harkins Builders

KANN PARTNERS
33 SOUTH GAY STREET, SUITE 400 - BALTIMORE, MD 21202
P 410-234-0900
F 410-539-4921
WWW.KANNPARTNERS.COM

SRBR
SIEGEL, RUTHERFORD, BRADSTOCK, & RIDGWAY, INC.
757 FREDERICK ROAD, SUITE 300
CATONSVILLE, MARYLAND 21228

SEAL

These drawings are the property of the Architect, KANN Partners, registered trade name of Kann & Associates, Inc., a Maryland Corporation. Unauthorized reproduction for any purpose is an infringement upon copyright laws. Violators will be subject to prosecution by the fullest extent of the law.
Written dimensions on these drawings shall have precedence over scale dimensions. Contractors shall verify and be responsible for all dimensions and conditions on the job and this office must be notified of any variation from the dimensions and conditions shown by these drawings.

# HEALTH CARE FOR THE HOMELESS, INC.
## NEW CLINIC & HEADQUARTERS BUILDING
HILLEN STREET & FALLSWAY
Baltimore, Maryland

| Milestone Description | Date |
|---|---|
| | |
| | |
| | |
| 100% DD PACKAGE | 04/21/08 |
| 50% DD PACKAGE | 02/21/08 |
| REVIEW | 01/24/08 |
| SCHEMATIC DESIGN | 01/11/08 |

| Mark | Revision Description | Date |
|---|---|---|
| | | |
| | | |
| | | |
| | | |
| | | |
| | | |
| | | |

KANN Project Number:
SM
PM
© KANN Partners registered trade name of Kann & Associates, Inc. 2007

Sheet Title:
UNDERFLOOR PIPING PLAN PLUMBING

P-1.00