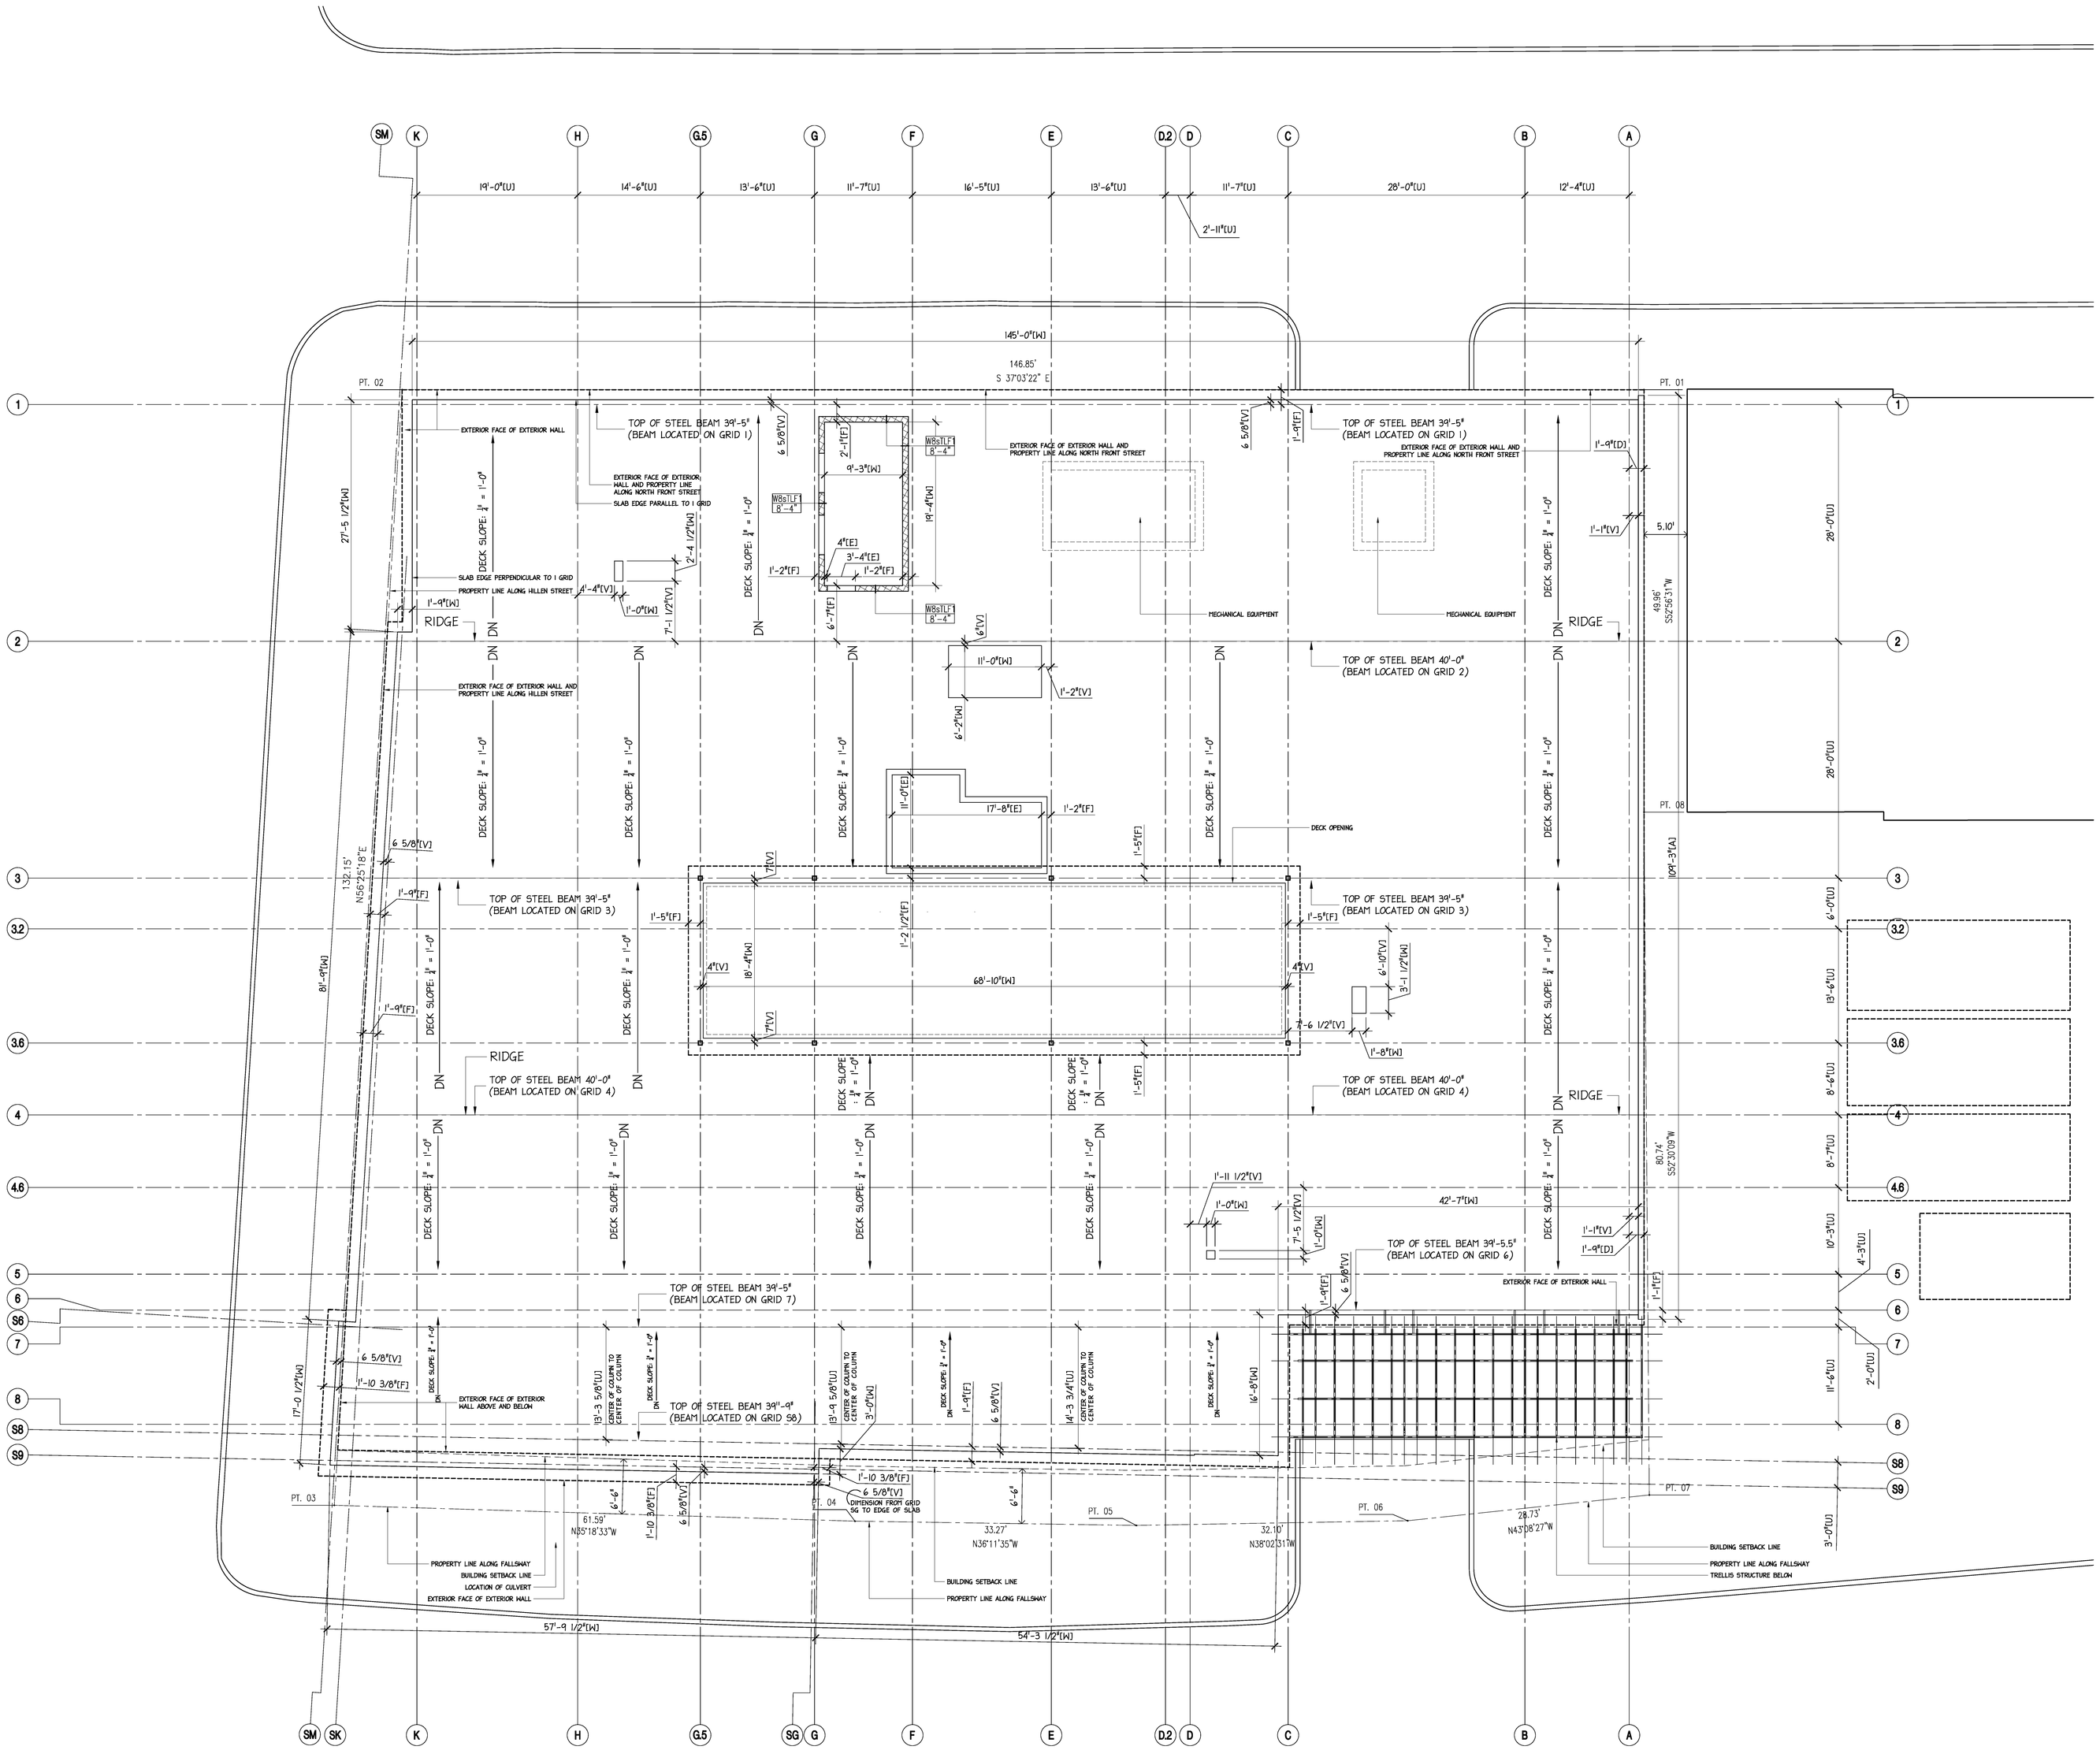

GENERAL NOTES

- X' - X" [A] FACE OF FINISHED WALL TO FACE OF FINISHED WALL
- X' - X" [B] COLUMN GRID TO FACE OF FINISHED WALL
- X' - X" [C] FACE OF FINISHED WALL TO DOOR FRAME
- X' - X" [D] COLUMN GRID TO EXTERIOR FACE OF MASONRY
- X' - X" [E] MASONRY WALL TO MASONRY WALL
- X' - X" [F] COLUMN GRID TO FACE OF MASONRY WALL
- X' - X" [G] CENTER OF COLUMN TO FACE OF FINISHED WALL
- X' - X" [H] COLUMN GRID TO DOOR FRAME
- X' - X" [J] FACE OF MASONRY TO EDGE OF WALKWAY
- X' - X" [K] EDGE OF DRIVEWAY TO EDGE OF DRIVEWAY
- X' - X" [M] COLUMN GRID TO EDGE OF WALKWAY
- X' - X" [N] FACE OF FINISHED WALL TO CENTERLINE OF FOLDING PARTITION
- X' - X" [P] SLOPE OF RAMP TO FACE OF WALL
- X' - X" [Q] LENGTH OF RAMP
- X' - X" [R] COLUMN GRID TO SLOPE OF RAMP
- X' - X" [S] PROPERTY LINE TO SETBACK LINE
- X' - X" [T] EDGE OF SLAB TO EXTERIOR MASONRY FACE OF BUILDING
- X' - X" [U] COLUMN GRID TO COLUMN GRID
- X' - X" [V] EDGE OF SLAB TO COLUMN GRID
- X' - X" [V] EDGE OF SLAB TO COLUMN GRID
- X' - X" [W] EDGE OF SLAB TO EDGE OF SLAB
- X' - X" [X] COLUMN GRID TO EDGE OF SLAB
- X' - X" [Y] STAIR TREAD TO STAIR TREAD
- X' - X" [Z] EDGE OF MASONRY TO CORNER OF BUILDING ABOVE
- X' - X" [AA] EDGE OF MASONRY TO TUBE STEEL
- X' - X" [BB] WIDTH OF RAMP
- X' - X" [CC] LENGTH OF LANDING
- X' - X" [DD] WIDTH OF LANDING
- X' - X" [EE] FACE OF FINISHED WALL TO FACE OF MASONRY WALL
- X' - X" [FF] EDGE OF MASONRY TO EDGE OF ALUMINUM PANEL
- X' - X" [GG] EDGE OF ALUMINUM PANEL TO EDGE OF ALUMINUM PANEL
- X' - X" [HH] PARKING SPACE - WIDTH
- X' - X" [JJ] PARKING SPACE - LENGTH

1) ALL DOORS TO BE LOCATED A MINIMUM OF 3" FROM FACE OF FINISHED WALL

2) HEIGHTS INDICATED ARE FROM FINISHED FLOOR LEVEL
- 1ST FLOOR PLAN FROM - 0,0,0
- 2ND FLOOR PLAN FROM - 13'-4" A.F.F.
- 3RD FLOOR PLAN FROM - 26'-4" A.F.F.
- ROOF LEVEL PLAN FROM - 39'-4" A.F.F.

PLAN LEGEND

KANN PARTNERS
33 SOUTH GAY STREET, SUITE 400 • BALTIMORE, MD 21202
P 410-234-0900
F 410-539-4921
WWW.KANNPARTNERS.COM

These drawings are the property of the Architect, KANN Partners, registered trade name of Kann & Associates, Inc., a Maryland Corporation. Unauthorized reproduction for any purpose is an infringement upon copyright laws. Violators will be subject to prosecution by the fullest extent of the law.
Written dimensions on these drawings shall have precedence over scale dimensions. Contractors shall verify and be responsible for all dimensions and conditions on the job and this office must be notified of any variation from the dimensions and conditions shown by these drawings.

HEALTH CARE FOR THE HOMELESS, INC.
NEW CLINIC & HEADQUARTERS BUILDING
HILLEN STREET & FALLSWAY
Baltimore, Maryland 21202

Milestone Description	Date
90% CONSTRUCTION SET	07/25/08
PERMIT SET	07/08/08
100% DESIGN DEVELOPMENT	04/30/08

Mark	Issue Description	Date

KANN Project Number:	06-026
SM	CG
FM	VT
© KANN Partners registered trade name of Kann & Associates, Inc.	2007

Sheet Title:

ROOF PLAN STRUCTURE GRID & SLAB

A104.2

07/25/08 04:22PM P:\2006\06026 HCH\Drawings\Health Care for the Homeless\Sheets\A10x Floor Plans\A104.2 Roof Plan Structure Grid & Slab.dwg

A1 ROOF PLAN STRUCTURE GRID & SLAB

SCALE: 1/8" - 1'-0"