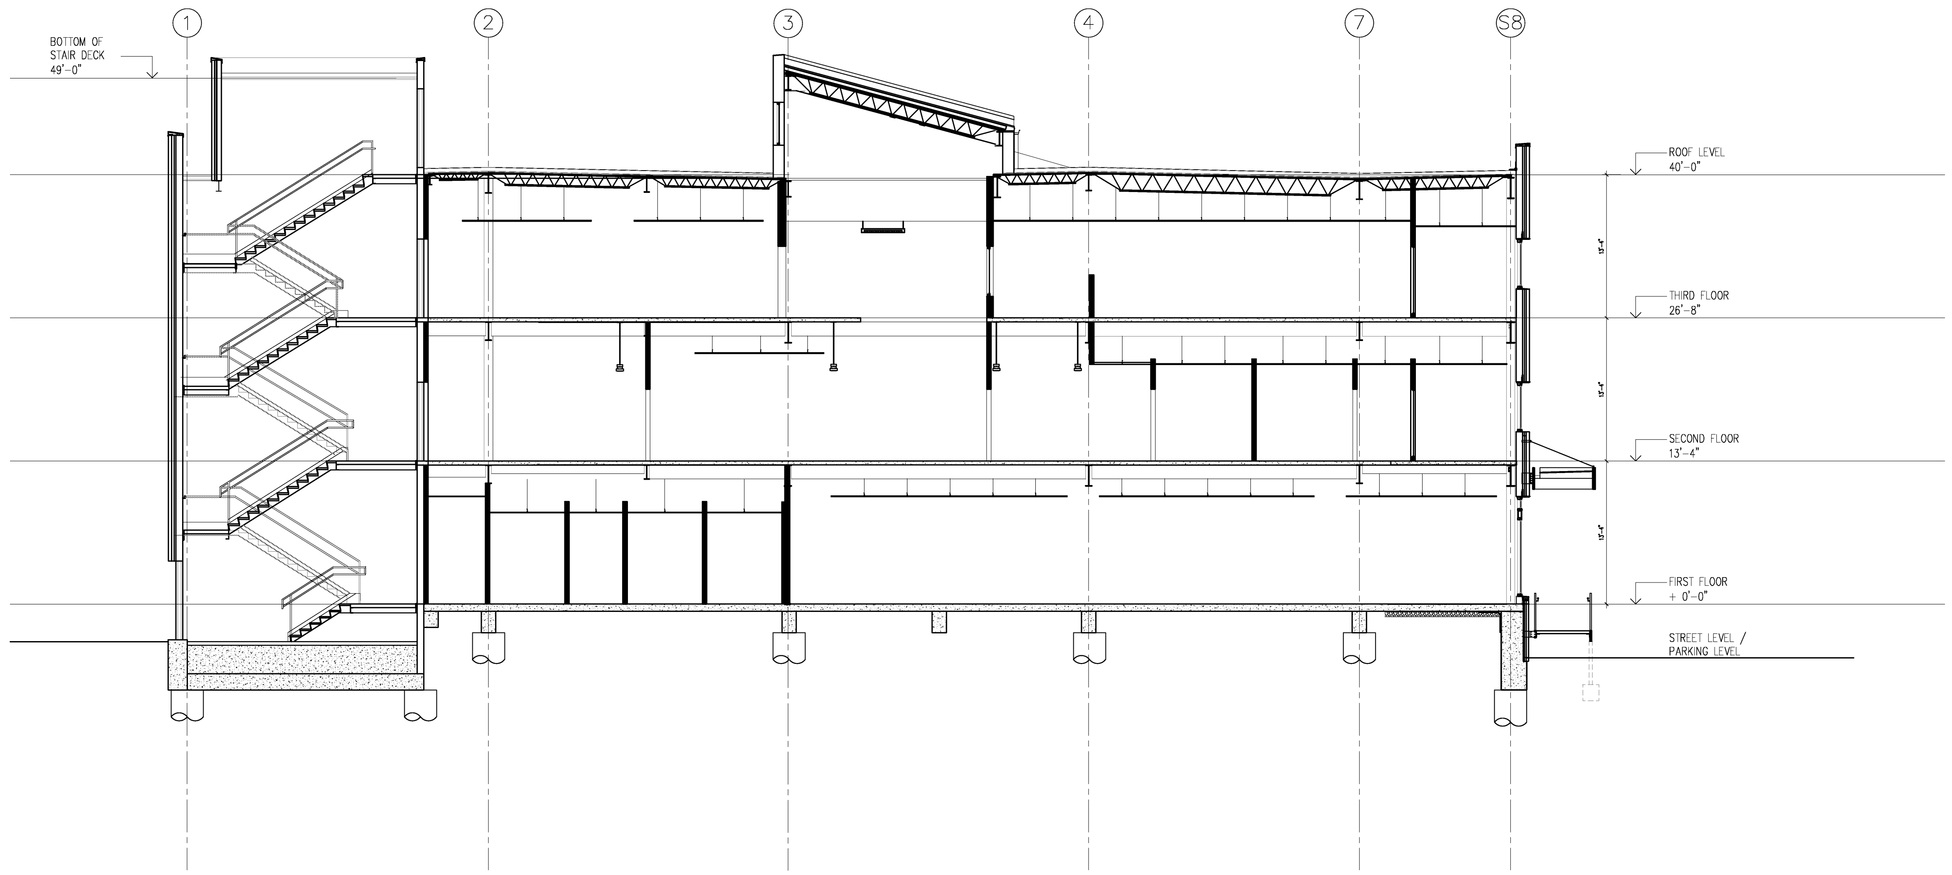

A2 SECTION 01

1/8" = 1'-0"

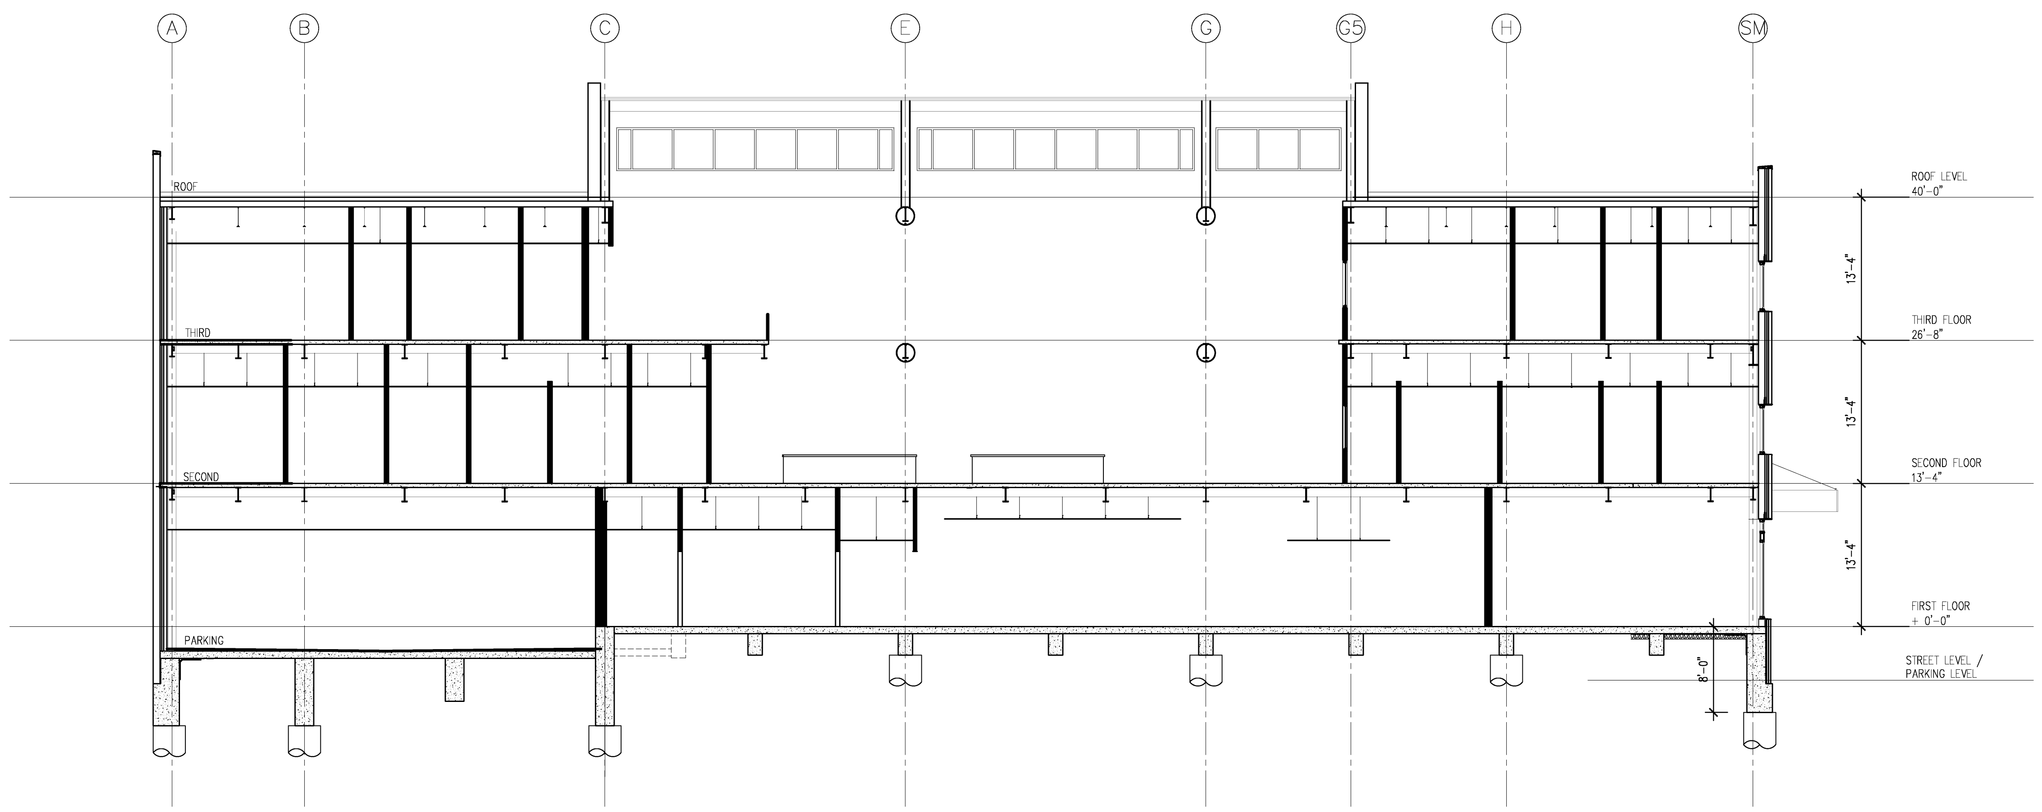

A1 SECTION 02

1/8" = 1'-0"

GENERAL NOTES

LEGEND

KANN PARTNERS
33 SOUTH GAY STREET, SUITE 400 • BALTIMORE, MD 21202
P 410-234-0900
F 410-539-4921
WWW.KANNPARTNERS.COM

These drawings are the property of the Architect, KANN Partners, registered trade name of Kann & Associates, Inc., a Maryland Corporation. Unauthorized reproduction for any purpose is an infringement upon copyright laws. Violations will be subject to prosecution by the fullest extent of the law.
Written dimensions on these drawings shall have precedence over scale dimensions. Contractors shall verify and be responsible for all dimensions and conditions on the job and this office must be notified of any variation from the dimensions and conditions shown by these drawings.

HEALTH CARE FOR THE HOMELESS, NEW CLINIC & HEADQUARTERS BUILDING

HILLEN STREET & FALLSWAY
Baltimore, Maryland 21202

Milestone Description	Date
90% CONSTRUCTION SET	07/25/08
PERMIT SET	07/08/08
100% DESIGN DEVELOPMENT	04/30/08

Mark	Issue Description	Date

KANN Project Number:	06-026
SM	CG
PM	VT
© KANN Partners registered trade name of Kann & Associates, Inc.	2007

Sheet Title:

SECTIONS

A301

07/25/08 04:01PM P:\2006\06026 HC\Drawings\Health Care for the Homeless\Building Sections\06-026-A301 Sections.dwg