FILE REF:

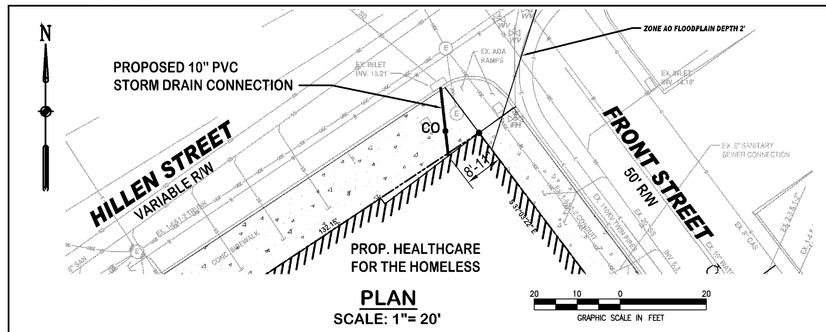

PLAN

SCALE: 1"= 20'

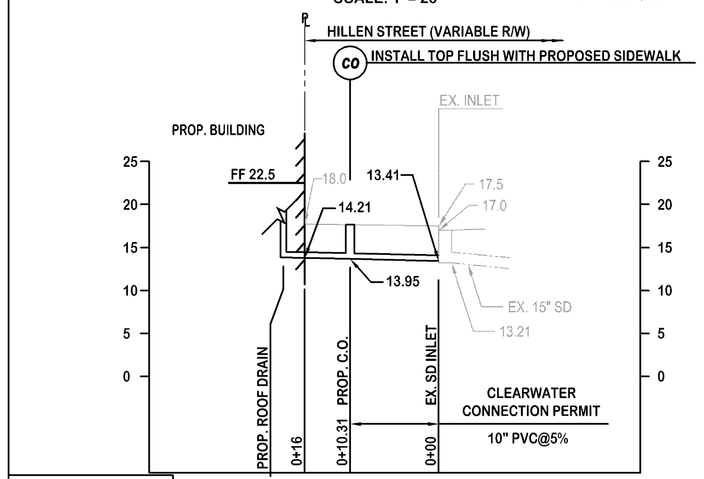

STORM DRAIN PROFILE

SCALE: 1" = 10' HORIZ.
1" = 10' VERT.

DESIGNED BY:	JRL
DRAWN BY:	TJM
CHECKED BY:	JRL

CHIEF, STORMWATER ENGINEERING SECTION

STORM DRAIN GENERAL NOTES:

1. ALL WORK WITHIN THE CITY RIGHT-OF-WAY SHALL BE ACCOMPLISHED IN ACCORDANCE WITH "SPECIFICATIONS" AND "BOOK OF STANDARDS" FOR THE CITY OF BALTIMORE, DEPARTMENT OF PUBLIC WORKS.
2. OBSTRUCTIONS SHOWN ON THIS DRAWING ARE FOR THE CONVENIENCE OF THE CONTRACTOR ONLY AND THE CITY DOES NOT WARRANT OR GUARANTEE THE CORRECTNESS OR COMPLETENESS OF THE INFORMATION GIVEN. THE CONTRACTOR MUST VERIFY ALL SUCH INFORMATION TO HIS OWN SATISFACTION.
3. BEFORE DOING ANY DIGGING, NOTIFY THE FOLLOWING:
   "MISS UTILITY" 1-800-257-7777, AND BGE.
   DEPARTMENT OF TRANSPORTATION, STREET LIGHTING SECTION, 410-396-5965
   DEPARTMENT OF TRANSPORTATION, CONDUIT SECTION, 410-396-6919
4. TYPE OF JOINT FOR PIPE
   TYPE OF PIPE — TYPE OF JOINT
   SCHEDULE 40 PVC (ASTM D1785 AND D2672) — SOLVENT OR "O" RING RUBBER GASKET
   INLET CONNECTION: REMOVE EX. BRICK AND INSTALL PIPE FLUSH WITH INSIDE FACE OF INSIDE WALL WITH WATERTIGHT MORTARED JOINT.
5. A #57 CRUSHED STONE CRADLE IS REQUIRED UNDER ALL PROPOSED STORM DRAIN PIPE. ALL BACKFILL SHALL BE MECHANICALLY TAMPED. SEE THE BALTIMORE CITY BOOK OF STANDARDS FOR STANDARD DETAILS.
6. TRAFFIC CONTROL AND ROADWAY RESTORATION SHALL CONFORM TO THE TERMS OF THE BALTIMORE CITY RIGHT-OF-WAY PERMIT.
7. CLEANOUT CAPS TO BE FLAT AND SET IN THE FIELD TO MATCH EXISTING/ PROPOSED GRADES.

STANDARD UTILITY NOTES:

1. STREET LIGHTING CABLES AND POLES SHALL BE PROTECTED AND SERVICE MAINTAINED AT ALL TIMES. CONTRACTOR SHALL CALL BGE (410-281-3507) AT LEAST TWO (2) DAYS PRIOR TO ANY EXCAVATION.
2. CONDUIT EXISTS WITHIN THE WORK AREA. CONTRACTOR SHALL USE CAUTION WHEN EXCAVATING AND INSTALLING NEW UTILITY. CONTRACTOR SHALL CALL CONDUIT MAINTENANCE (410-396-1515) PRIOR TO STARTING WORK.

RECORD PLAT: __-__ DRAINAGE DISTRICT: __-__

PROFESSIONAL CERTIFICATION. I HEREBY CERTIFY THAT THESE DOCUMENTS WERE PREPARED OR APPROVED BY ME, AND THAT I AM A DULY LICENSED PROFESSIONAL ENGINEER UNDER THE LAWS OF THE STATE OF MARYLAND, LICENSE No. 14446
EXPIRATION DATE: 5-25-09

CARROLL ENGINEERING, INC.
EXECUTIVE PLAZA IV, SUITE LL1
11350 MCCORMICK ROAD
HUNT VALLEY, MD 21031
410-785-7423 PHONE 410-771-1313 FAX

CITY OF BALTIMORE
DEPARTMENT OF PUBLIC WORKS
BUREAU OF WATER AND WASTEWATER

10" ROOF DRAIN CLEARWATER CONNECTION

TO BE CONSTRUCTED FOR

HEALTHCARE FOR THE HOMELESS
421 FALLSWAY
BALTIMORE, MARYLAND 21202

WARD 5, SECTION 4, BLOCK 1265A, LOTS 7 TO 28
BALTIMORE, MARYLAND 21202

SCALE: AS NOTED DATEJULY 2008

STORMWATER ENGINEERING DIVISION SHEET 1 OF 1

FILE REF:

F:\0506\06-26 Kann\Civil Cad\ Hc Homeless\Drawings\Civil\Contracts & Surveys\Construction.dwg, 10/5/2006 1:04:14 AM, TTurphy

33 SOUTH GAY STREET, SUITE 400 • BALTIMORE, MD 21202
KANN PARTNERS
P 410-234-0900
F 410-539-4921
WWW.KANNPARTNERS.COM

CARROLL ENGINEERING, INC.
EXECUTIVE PLAZA IV, SUITE LL1
11350 MCCORMICK ROAD
HUNT VALLEY, MD 21031
410-785-7423 PHONE 410-771-1313 FAX

These drawings are the property of the Architect, KANN Partners, registered trade name of Kann & Associates, Inc., a Maryland Corporation. Unauthorized reproduction for any purpose is an infringement upon copyright laws. Violators will be subject to prosecution by the fullest extent of the law.
Written dimensions on these drawings shall have precedence over scale dimensions. Contractors shall verify and be responsible for all dimensions and conditions on the job and this office must be notified of any variation from the dimensions and conditions shown by these drawings.

HEALTH CARE FOR THE HOMELESS, INC.
NEW CLINIC & HEADQUARTERS BUILDING
421 FALLSWAY
BALTIMORE, MD 21202

Milestone Description	Date
-	-
90% CONSTRUCTION DRAWINGS	07/25/08
PERMIT SET	07/08/08
DESIGN DEVELOPMENT	04/18/08
SCHEMATIC DESIGN	01/11/08

Mark	Revision Description	Date

KA Project Number:	06-026
SM	CC
PM	VT
© KANN Partners registered trade name of Kann & Associates, Inc.	2007

Sheet Title:

STORM DRAIN CONNECTION

C
C-7

SCALE: AS NOTED