W.W.D. 80-51711

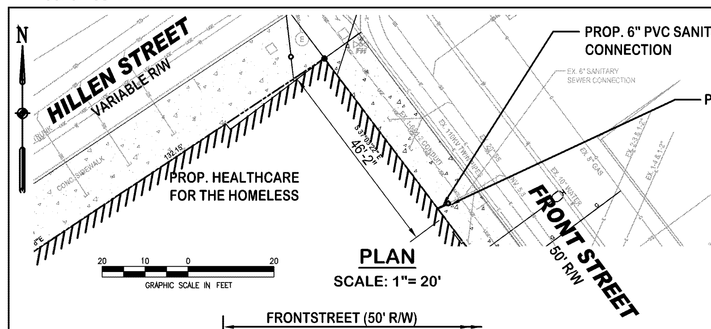

PLAN

SCALE: 1"= 20'

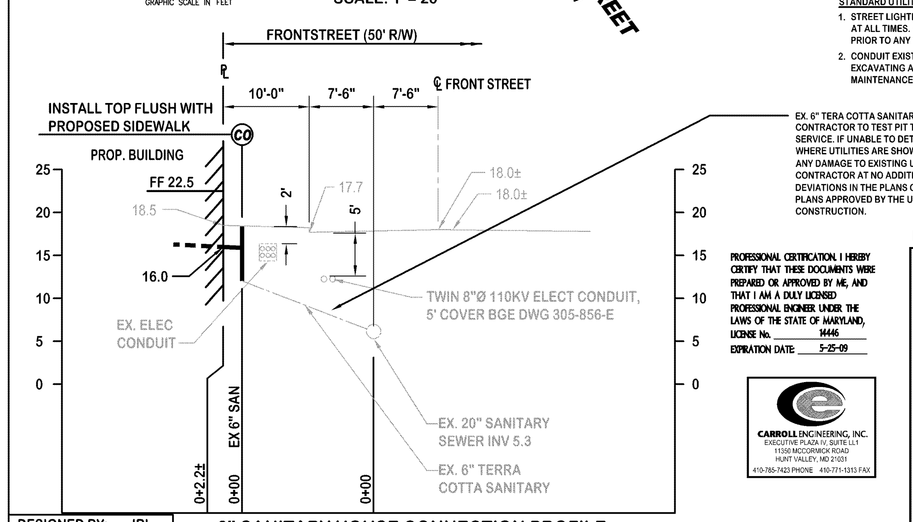

EX. 6" TERA COTTA SANITARY CONNECTION.
CONTRACTOR TO TEST PIT TO VERIFY EXACT LOCATION AND DEPTH OF EXISTING SANITARY SERVICE. IF UNABLE TO DETERMINE LOCATION, CONTRACTOR TO HAND EXCAVATE AREA WHERE UTILITIES ARE SHOWN ON THE PLAN.
ANY DAMAGE TO EXISTING UTILITIES SHALL BE IMMEDIATELY REPAIRED BY THE CONTRACTOR AT NO ADDITIONAL COST TO THE CITY.
DEVIATIONS IN THE PLANS CAUSED BY TEST PIT DATA WILL REQUIRE RED LINE REVISED PLANS APPROVED BY THE UTILITY ENGINEERING SECTION PRIOR TO FURTHER CONSTRUCTION.

PROFESSIONAL CERTIFICATION. I HEREBY CERTIFY THAT THESE DOCUMENTS WERE PREPARED OR APPROVED BY ME, AND THAT I AM A DULY LICENSED PROFESSIONAL ENGINEER UNDER THE LAWS OF THE STATE OF MARYLAND, LICENSE No. 16446
EXPIRATION DATE: 5-25-09

CARROLL ENGINEERING, INC.
EXECUTIVE PLAZA IV, SUITE LL1
11350 MCCORMICK ROAD
HUNT VALLEY, MD 21031
410-785-7423 PHONE 410-771-1313 FAX

SANITARY SEWER GENERAL NOTES:

1. ALL WORK WITHIN THE CITY RIGHT-OF-WAY SHALL BE ACCOMPLISHED IN ACCORDANCE WITH CURRENT "2006 SPECIFICATIONS" AND "BOOK OF STANDARDS" FOR THE CITY OF BALTIMORE, DEPARTMENT OF PUBLIC WORKS.
2. EXISTING UTILITIES AND OBSTRUCTIONS SHOWN ARE FOR THE CONVENIENCE OF THE CONTRACTOR AND THE CITY DOES NOT WARRANT OR GUARANTEE THE CORRECTNESS OR COMPLETENESS OF THE INFORMATION GIVEN. THE CONTRACTOR MUST VERIFY ALL SUCH INFORMATION TO HIS OWN SATISFACTION.
3. BEFORE DOING ANY DIGGING, NOTIFY THE FOLLOWING:
   "MISS UTILITY" 1-800-257-7777, AND VERIZON.
   DEPARTMENT OF TRANSPORTATION, STREET LIGHTING SECTION, 410-396-5965
   DEPARTMENT OF TRANSPORTATION, CONDUIT SECTION, 410-396-6919
4. JOINTS FOR SDR 35 PVC SHALL BE PUSH-ON IN ACCORDANCE WITH ASTM D3212.
5. EXISTING SANITARY SEWER FLOWS AND ALL OTHER UTILITY SERVICES MUST BE MAINTAINED AT ALL TIMES.
6. A GRAVEL CRADLE IS REQUIRED UNDER ALL PIPES. SEE GRAVEL CRADLE AND BACKFILL DETAIL. FOR PVC PIPE, SEE B.C. 830.01, SHEET 3 OF 3. ALL BACKFILL SHALL BE MECHANICALLY TAMPED.
7. SANITARY CONNECTIONS SHALL BE LAID ON A MINIMUM 2% GRADE.
8. TRAFFIC CONTROL AND ROADWAY RESTORATION SHALL CONFORM TO THE TERMS OF THE BALTIMORE CITY RIGHT-OF-WAY PERMIT.

STANDARD UTILITY NOTES:

1. STREET LIGHTING CABLES AND POLES SHALL BE PROTECTED AND SERVICE MAINTAINED AT ALL TIMES. CONTRACTOR SHALL CALL BGE (410-281-3507) AT LEAST TWO (2) DAYS PRIOR TO ANY EXCAVATION.
2. CONDUIT EXISTS WITHIN THE WORK AREA. CONTRACTOR SHALL USE CAUTION WHEN EXCAVATING AND INSTALLING NEW UTILITY. CONTRACTOR SHALL CALL CONDUIT MAINTENANCE (410-396-1515) PRIOR TO STARTING WORK.

RECORD PLAT: __-__ DRAINAGE DISTRICT: __-__

CITY OF BALTIMORE
DEPARTMENT OF PUBLIC WORKS
BUREAU OF WATER AND WASTEWATER

6" SANITARY HOUSE CONNECTION

TO BE CONSTRUCTED FOR

HEALTHCARE FOR THE HOMELESS
421 FALLSWAY
BALTIMORE, MARYLAND 21202

WARD 5, SECTION 4, BLOCK 1265A, LOTS 7 TO 28
BALTIMORE, MARYLAND 21202

SCALE: AS NOTED DATE: JULY 2008

WATER & WASTEWATER ENGINEERING DIVISION SHEET 1 OF 1

DESIGNED BY:	JRL
DRAWN BY:	TJM
CHECKED BY:	JRL

6" SANITARY HOUSE CONNECTION PROFILE

SCALE: 1" = 10' HORIZ.
1" = 10' VERT.

CHIEF, WASTEWATER ENGINEERING SECTION

W.W.D. 80-51711

KANN PARTNERS
33 SOUTH GAY STREET, SUITE 400 - BALTIMORE, MD 21202
P 410-234-0900
F 410-539-4921
WWW.KANNPARTNERS.COM

CARROLL ENGINEERING, INC.
EXECUTIVE PLAZA IV, SUITE LL1
11350 MCCORMICK ROAD
HUNT VALLEY, MD 21031
410-785-7423 PHONE 410-771-1313 FAX

These drawings are the property of the Architect, KANN Partners, registered trade name of Kann & Associates, Inc., a Maryland Corporation. Unauthorized reproduction for any purpose is an infringement upon copyright laws. Violators will be subject to prosecution by the fullest extent of the law.
Written dimensions on these drawings shall have precedence over scale dimensions. Contractors shall verify and be responsible for all dimensions and conditions on the job and this office must be notified of any variation from the dimensions and conditions shown by these drawings.

HEALTH CARE FOR THE HOMELESS, INC.
NEW CLINIC & HEADQUARTERS BUILDING
421 FALLSWAY
BALTIMORE, MD 21202

Milestone Description	Date
-	-
90% CONSTRUCTION DRAWINGS	07/25/08
PERMIT SET	07/08/08
DESIGN DEVELOPMENT	04/18/08
SCHEMATIC DESIGN	01/11/08

Mark	Revision Description	Date

KA Project Number:	06-026
SM	CC
PM	VT
© KANN Partners registered trade name of Kann & Associates, Inc.	2007

Sheet Title:
SANITARY CONNECTION

C
C-8